PUBLIC MEETING MAP
STIP R-5743
WEST LOOP
CITY OF BREVARD
TRANSYLVANIA COUNTY
ROLL 1 OF 1

CDM Smith

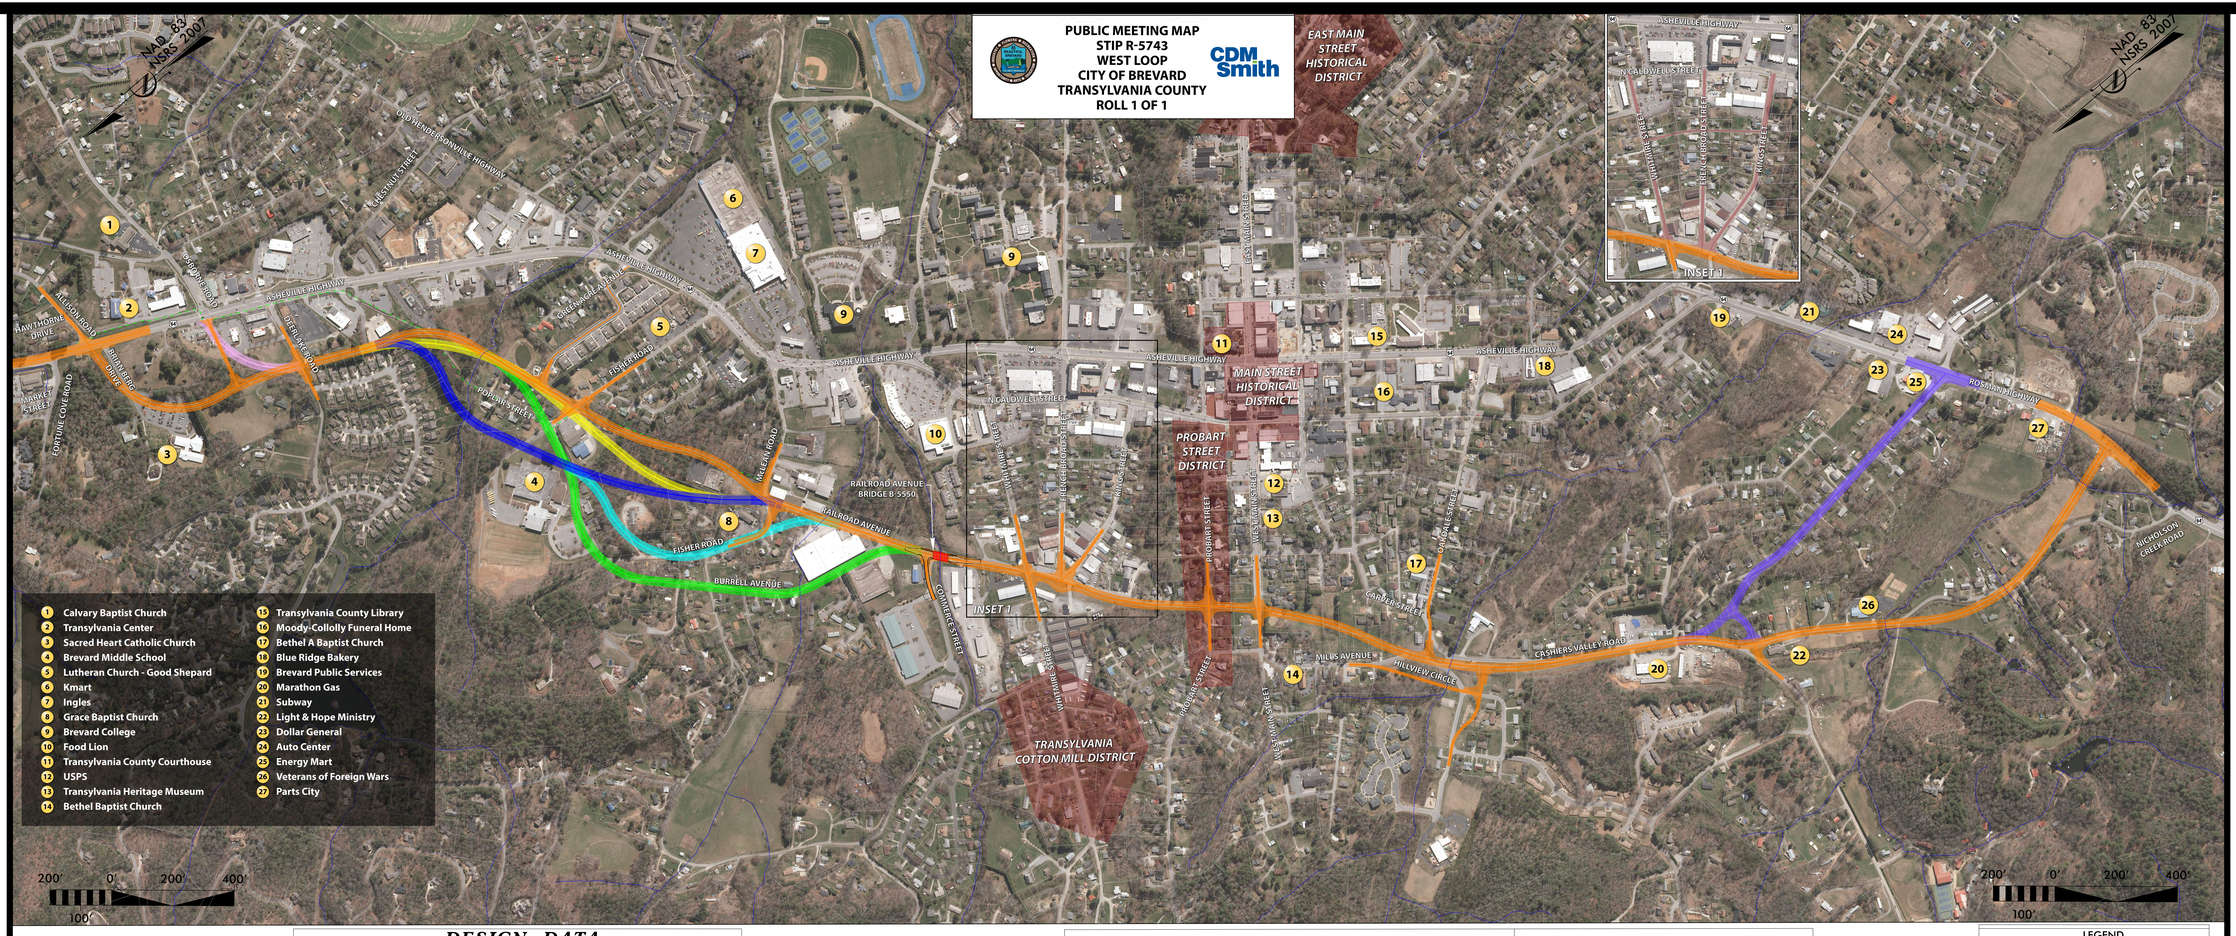

DESIGN DATA

Functional Class. = Collector
Design Speed :

Allison Road To Whitmire Street – 40 mph
Whitmire Street To Main Street – 30 mph
Main Street To US 64 – 40 mph

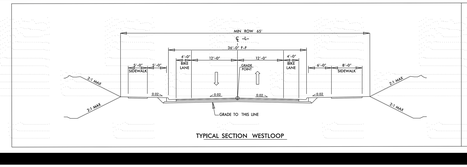

TYPICAL SECTION WESTLOOP

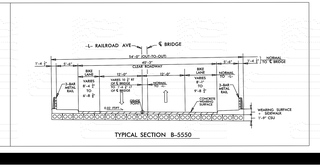

TYPICAL SECTION B-5550

LEGEND

- ALTERNATIVE ORANGE
- ALTERNATIVE BLUE
- ALTERNATIVE GREEN
- ALTERNATIVE CYAN
- ALTERNATIVE YELLOW
- ALTERNATIVE PURPLE
- ALTERNATIVE PINK
- EXISTING MULTI-USE PATH
- EXISTING PROPERTY LINES
- LAKES, RIVER, STREAMS AND PONDS
- PUBLIC LAND

PUBLIC MEETING MAP
STIP R-5743
WEST LOOP
CITY OF BREVARD
TRANSYLVANIA COUNTY
ROLL 1 OF 1
CDM Smith