Public Meeting Map

STIP R-5743 | West Loop | City of Brevard | Transylvania County

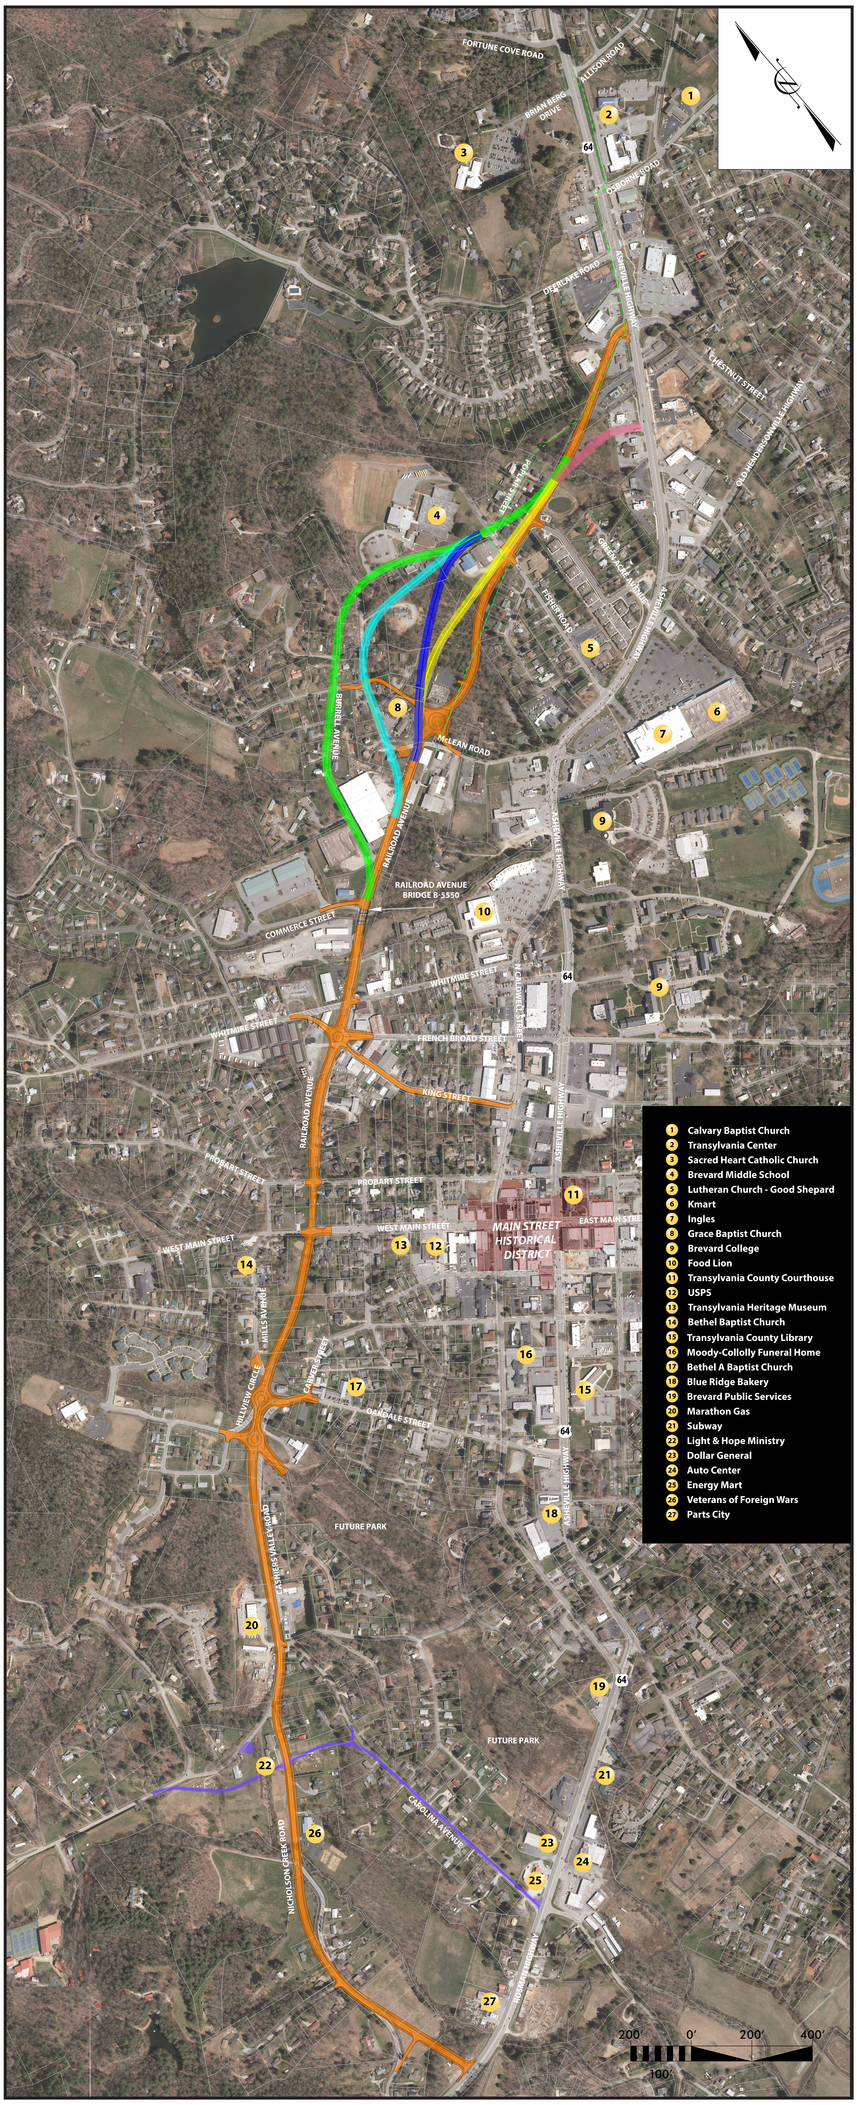

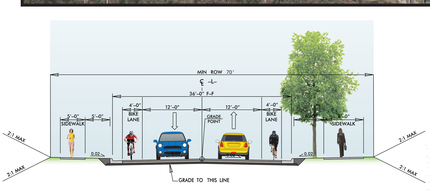

TYPICAL SECTION WESTLOOP

LEGEND

- ALTERNATIVE PINK
- ALTERNATIVE ORANGE
- ALTERNATIVE BLUE
- ALTERNATIVE GREEN
- ALTERNATIVE CYAN
- ALTERNATIVE YELLOW
- CAROLINA AVE REALIGNMENT
- HISTORIC DISTRICT
- PAVEMENT REMOVAL
- EXISTING MULTI-USE PATH
- FUTURE TRAILS
- EXISTING PROPERTY LINES
- LAKES, RIVER, STREAMS AND PONDS